NOTE:

1. THE INFORMATION CONTAINED ON THIS DRAWING IS A WORK IN PROGRESS AND SUBJECT TO DETAIL DESIGN. ACCORDINGLY THE LEVELS SHOWN ON THIS PLAN ARE SUBJECT TO CHANGE.

LEGEND

- FOOTPATH
- DRIVEWAY
- NATURE STRIP
- PAVEMENT
- OVERLAND FLOW PATH

TBM SCHEDULE

TYPE	EASTING	NORTHING	RL
SPIKE	316865.23	5842954.55	242.85
SPIKE	316792.24	5842719.05	239.98
NAIL IN ROCK	316665.46	5841781.84	249.33

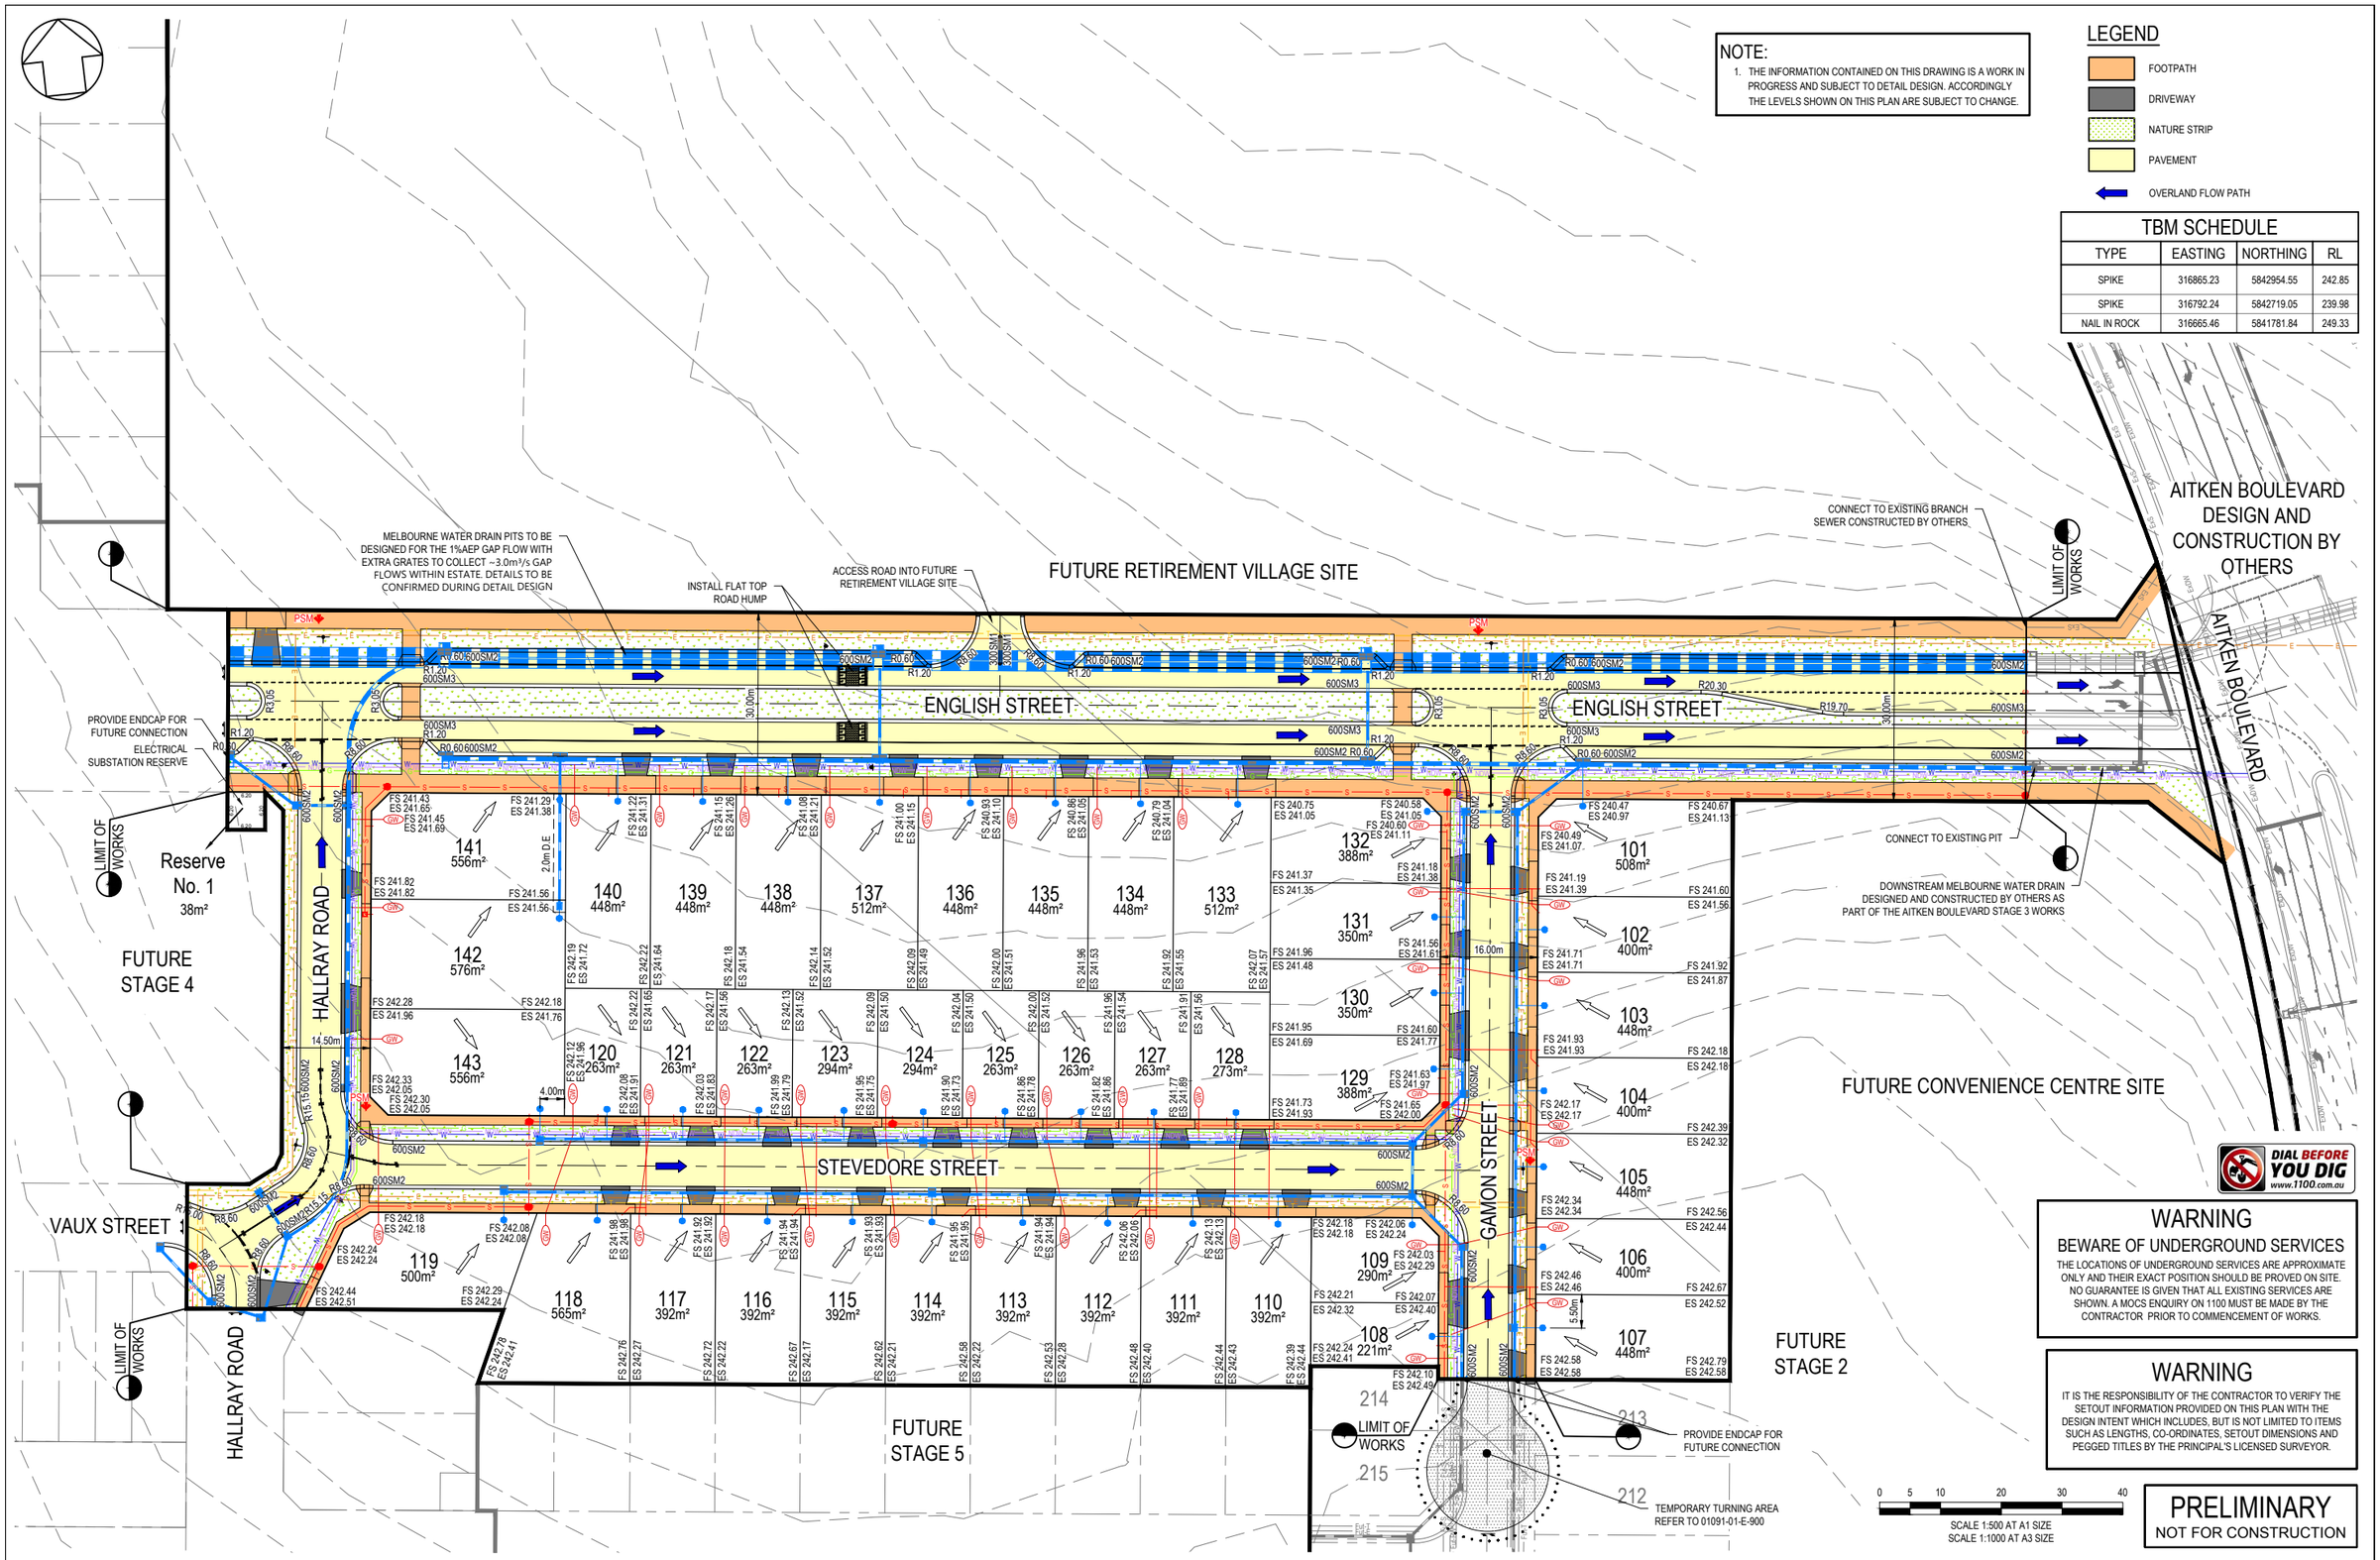

WARNING

BEWARE OF UNDERGROUND SERVICES

THE LOCATIONS OF UNDERGROUND SERVICES ARE APPROXIMATE ONLY AND THEIR EXACT POSITION SHOULD BE PROVED ON SITE. NO GUARANTEE IS GIVEN THAT ALL EXISTING SERVICES ARE SHOWN. A MOCS ENQUIRY ON 1100 MUST BE MADE BY THE CONTRACTOR PRIOR TO COMMENCEMENT OF WORKS.

WARNING

IT IS THE RESPONSIBILITY OF THE CONTRACTOR TO VERIFY THE SETOUT INFORMATION PROVIDED ON THIS PLAN WITH THE DESIGN INTENT WHICH INCLUDES, BUT IS NOT LIMITED TO ITEMS SUCH AS LENGTHS, CO-ORDINATES, SETOUT DIMENSIONS AND PEGGED TITLES BY THE PRINCIPAL'S LICENSED SURVEYOR.

PRELIMINARY
NOT FOR CONSTRUCTION

VER	DATE	REVISION	APPD.
A	22/03/2022	PRELIMINARY ISSUE	SJP

LEGEND

EXISTING GAS MAIN	ExG	PROPOSED GAS MAIN	G
EXISTING WATER (DW) MAIN	ExDW	PROPOSED WATER (DW) MAIN	W
EXISTING WATER (NDW) MAIN	ExNDW	PROPOSED WATER (NDW) MAIN	NDW
EXISTING ELECTRICITY CABLE	ExE	PROPOSED ELECTRICITY CABLE	E
EXISTING TELCO CABLE	ExT	PROPOSED TELCO CABLE	T
EXISTING SEWER MAIN & M.H.	ExS	PROPOSED SEWER MAIN & M.H.	S
EXISTING DRAIN & PIT		PROPOSED DRAIN, PIT & PROPERY INLET	

STREET NAME SIGN
P.S.M. T.B.M.
PROPOSED GAS & WATER CONDUIT GW
INLET PIT IN ACCORDANCE WITH SWMS

Coords: MGA Levels: AHD

TAYLORS
Urban Development | Infrastructure
8 / 270 Ferntree Gully Road, Notting Hill, Victoria, 3168
Tel: 61 3 9501 2800 | Web: taylorsds.com.au

DESIGNED: SJP	AUTHORISED: JOY	DRAFTED: PGV	
CHECKED: MIO	AUTH. DATE: 10/12/2021	CAD REF: 01091-01-E-SK01	

HUME CITY COUNCIL

225 DONNYBROOK ROAD, MICKLEHAM
MERRIFIELD RESIDENTIAL, STAGE 1

LEVELS PLAN

SCALE 1:500 @ A1
VERSION A
SHEET 1 OF 1
DRAWING No.
01091-01-E-SK01