


LEGEND - CONTRACT PLAN

- LOT GRADE
- EXISTING CONTOURS
- ES 44.60 EXISTING SURFACE LEVEL
- FS 44.60 FINISHED SURFACE LEVEL
- FB 44.60 TOP OF BATTER LEVEL
- TW 44.60 TOP OF WALL SURFACE LEVEL
- BW 44.60 BOTTOM OF WALL SURFACE LEVEL
- B2 KERB AND TYPE
- PROPOSED VEHICLE CROSSING AND FOOTPATH
- R8.6 ARC RADIUS AT LIP OF KERB
- PROPOSED STAGE BOUNDARY
- PROPOSED RETAINING WALL
- BOLLARDS
- 2.0m DE EASEMENT LINE AND TYPE
- PROPOSED GAS
- NDW PROPOSED NON-DRINKING WATER
- DW PROPOSED DRINKING WATER
- E PROPOSED ELECTRICITY
- T PROPOSED TELCO
- GW PROPOSED GAS AND WATER CONDUIT
- D PROPOSED COUNCIL DRAINAGE PIT AND DRAINAGE PIPE
- MD PROPOSED MAIN DRAINAGE PIT AND PIPE
- DRAINAGE PROPERTY INLET CONNECTION
- DRAINAGE HOUSE DRAIN CONNECTION
- PROPOSED SEWER, MAINTENANCE STRUCTURE AND PROPERTY CONNECTION
- PROPOSED MAINTENANCE HOLE
- PROPOSED MAINTENANCE CHAMBER
- PROPOSED MAINTENANCE SHAFT
- PROPOSED INSPECTION SHAFT
- PROPOSED GAS CHECK
- PROPOSED SEWER PIPE STUB
- ExG EXISTING GAS
- ExNDW EXISTING NON-DRINKING WATER
- ExDW EXISTING DRINKING WATER
- ExE EXISTING ELECTRICITY
- ExT EXISTING TELCO
- ExE OH EXISTING OVERHEAD ELECTRICITY
- ExOF EXISTING OPTIC FIBRE
- GW EXISTING GAS AND WATER CONDUIT
- ExD EXISTING COUNCIL DRAINAGE PIPE, PIT
- ExMD EXISTING MAIN DRAINAGE PIPE, PIT
- EXISTING DRAINAGE PROPERTY INLET CONNECTION
- EXISTING DRAINAGE HOUSE DRAIN CONNECTION
- EXISTING SEWER, MAINTENANCE STRUCTURE AND PROPERTY CONNECTION
- ExS EXISTING
- FILL 0-300mm DEPTH
- FILL >300mm DEPTH

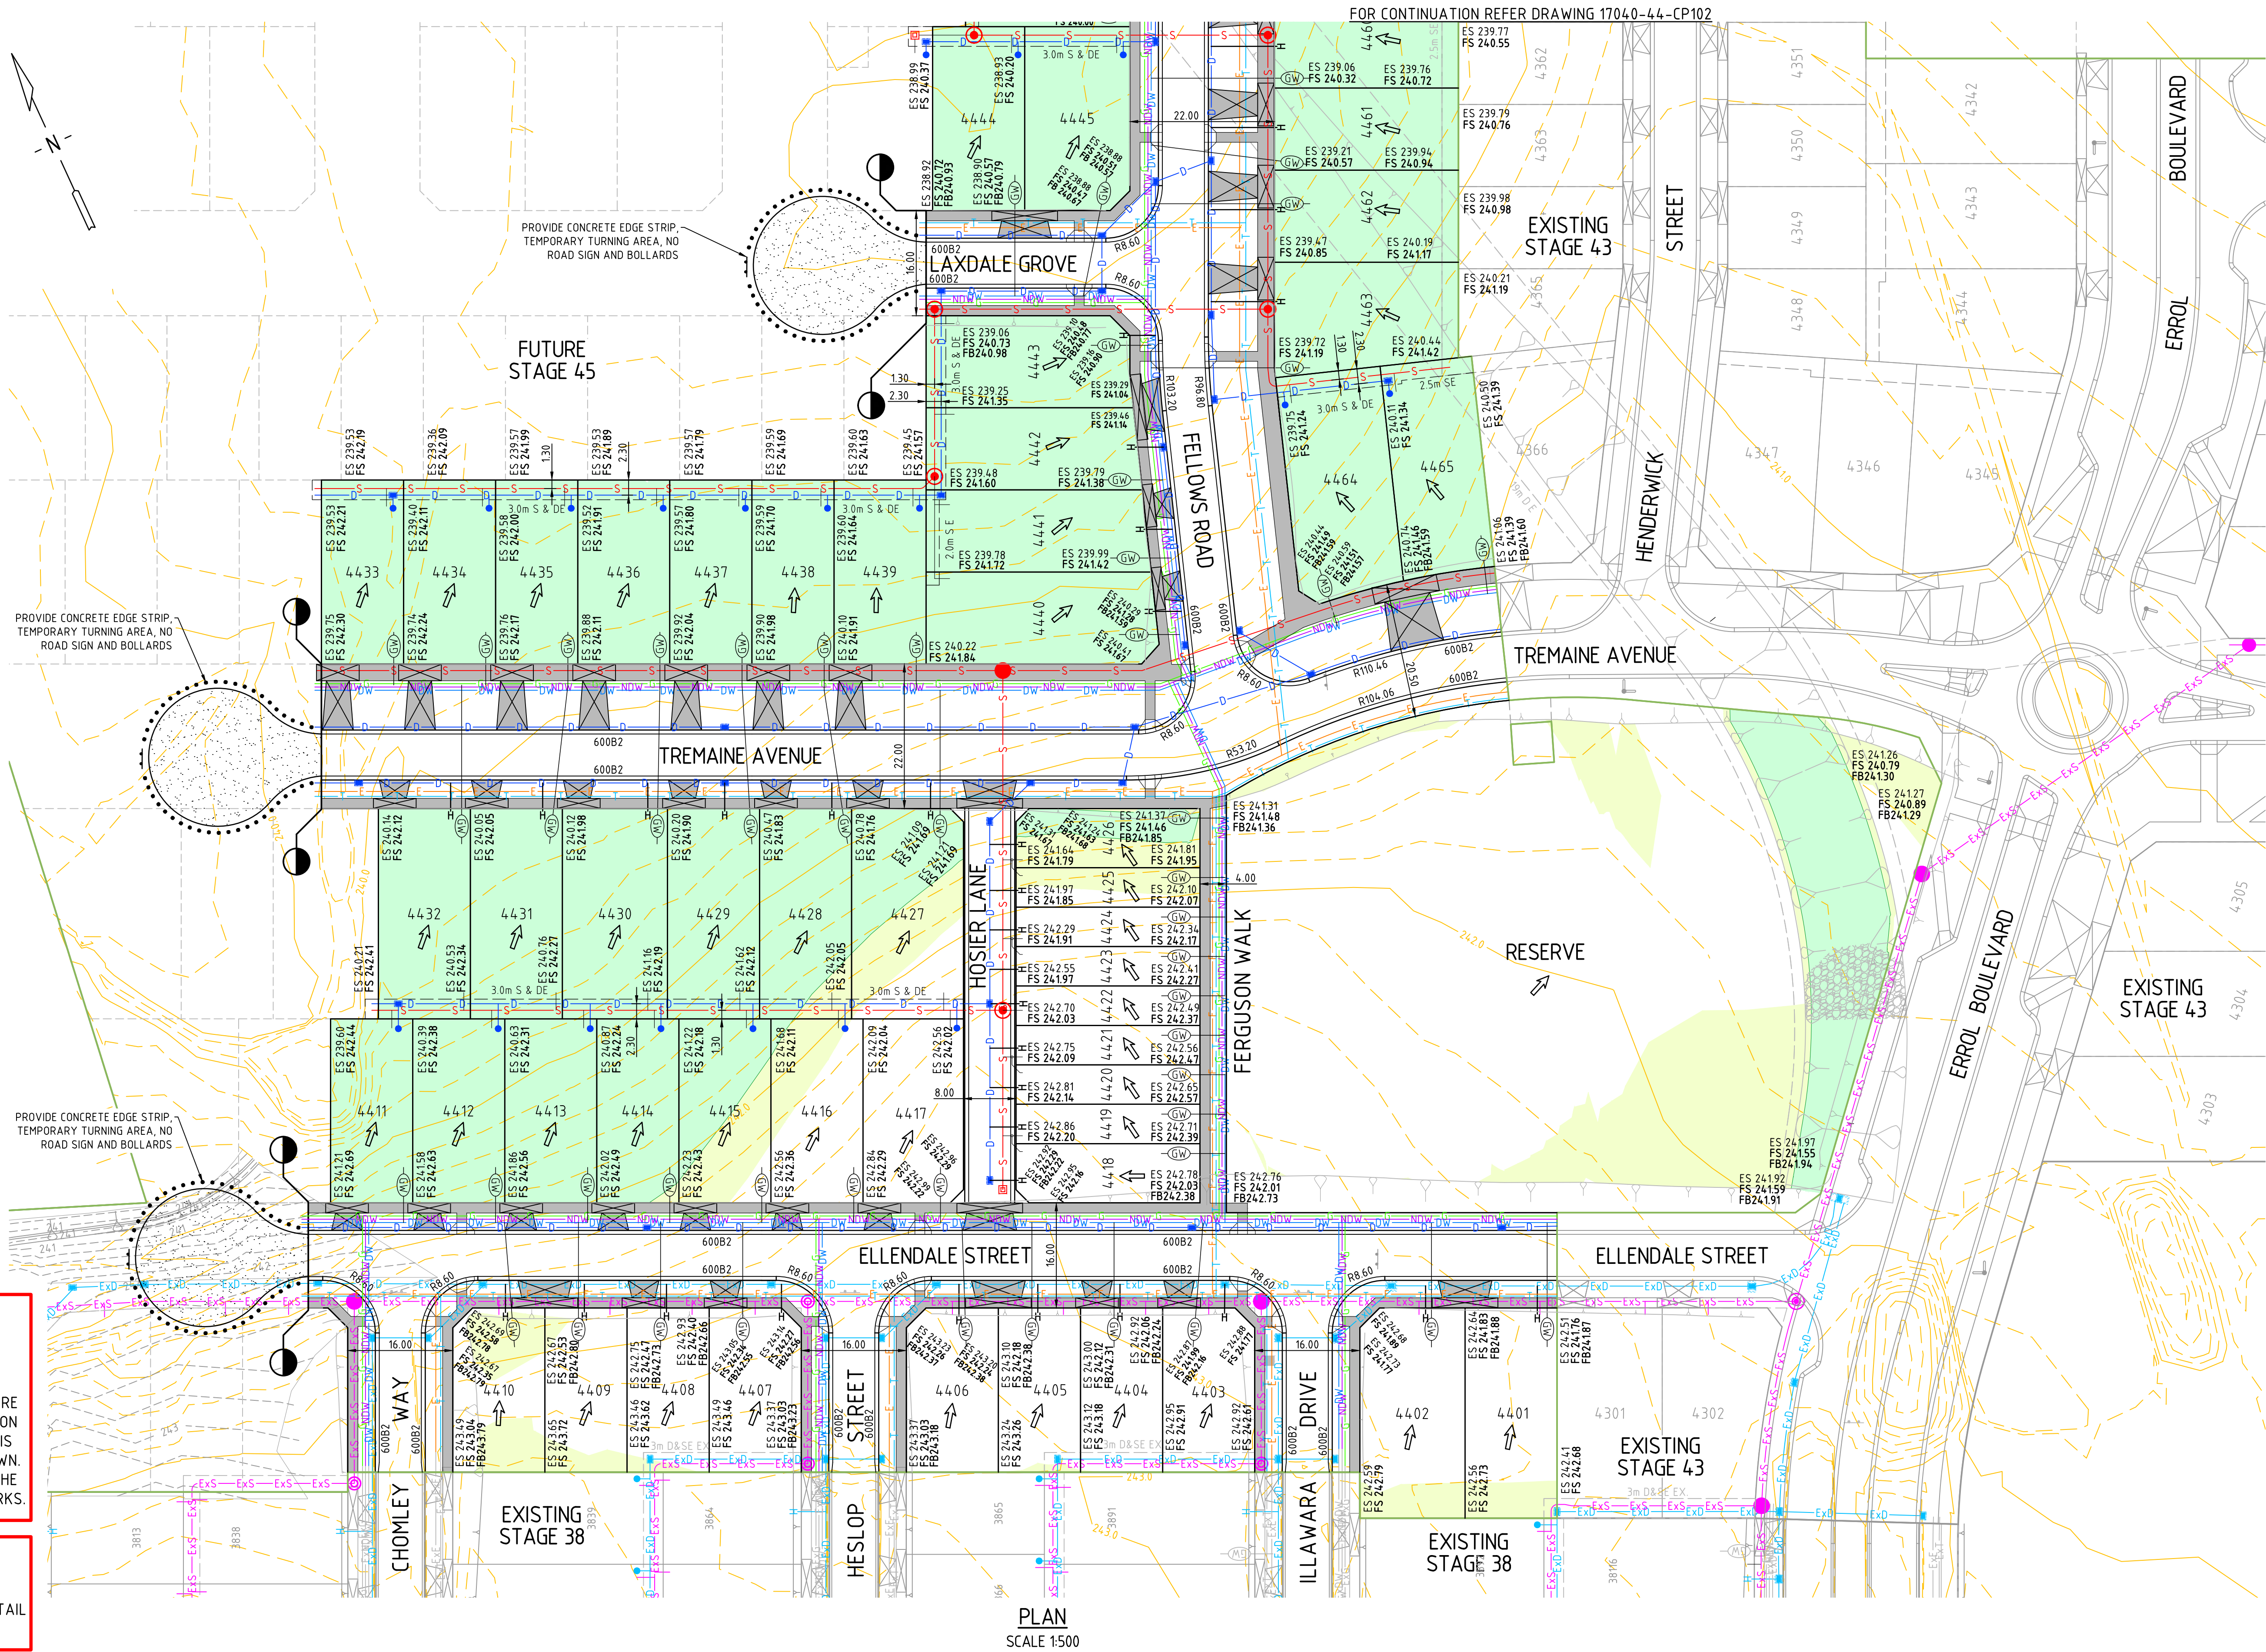

WARNING

BEWARE OF UNDERGROUND SERVICES

THE LOCATIONS OF UNDERGROUND SERVICES ARE APPROXIMATE ONLY AND THEIR EXACT POSITION SHOULD BE PROVEN ON SITE. NO GUARANTEE IS GIVEN THAT ALL EXISTING SERVICES ARE SHOWN. A DBYD ENQUIRY ON 1100 MUST BE MADE BY THE CONTRACTOR PRIOR TO COMMENCEMENT OF WORKS.

WARNING

ANY DESIGN SURFACE LEVELS SHOWN ARE PRELIMINARY ONLY AND SUBJECT TO FINAL DETAIL DESIGN, DO NOT USE FOR CONSTRUCTION

C:\V205\ENERGY\DATA\VP\H02\17040-44_514\04_ENGINEERING\01_CAD\17040-44-CP101.DWG
PLOT DATE: 17/06/2024 3:16:37 PM

B	KIOSK LOCATION UPDATED	J.Z	17.06.21		
A	PRELIMINARY ISSUE	G.R	25.05.21		
REV	DESCRIPTION	APPROVED	DATE		

DRAWN:	S.SHRESTHA
DESIGNED:	Q.PETERSON
APPROVED:	G.ROMANCZ



PLAN
SCALE 1:500

CLIENT:

merrifield

MAB **GPC**

verve

Ground Floor, 207-213 Waverley Road,
Malvern East VIC 3145
TEL : 03 8573 1500 verveprojects.com


	COUNCIL:	HUME CITY COUNCIL	TITLE:						
	PROJECT:	MERRIFIELD LIVING - SECTION D STAGE 44 MICKLEHAM	CONTRACT PLAN SHEET 1						
ISSUE:	PRELIMINARY	MELWAY REF:	366 D1	PROJECT No:	17040-44	DWG No:	CP101	REVISION:	B

CAD FILE: C:\VDS\ENERGY\DATA\VP\HAP02\17040-44_514\04_ENGINEERING\01 CAD\17040-44-CP101.DWG
PLOT DATE: 17/06/2024 3:19:48 PM

B	KIOSK LOCATION UPDATED	J.Z	17.06.21		
A	PRELIMINARY ISSUE	G.R	25.05.21		
REV	DESCRIPTION	APPROVED	DATE		

DRAWN:	S.SHRESTHA
DESIGNED:	Q.PETERSON
APPROVED:	G.ROMANCZ

H 1 : 500
@ A1

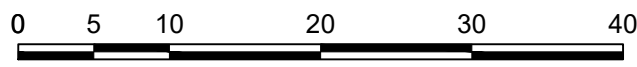

CLIENT:



verve
Ground Floor, 207-213 Waverley Road,
Malvern East VIC 3145
TEL : 03 8573 1500 verveprojects.com

COUNCIL:

HUME CITY COUNCIL

PROJECT:

MERRIFIELD LIVING - SECTION D
STAGE 44
MICKLEHAM

TITLE:

CONTRACT PLAN
SHEET 2

ISSUE:

PRELIMINARY

MELWAY REF:

366 D1

PROJECT No:



17040-44

DWG No:

CP102

REVISION:

B

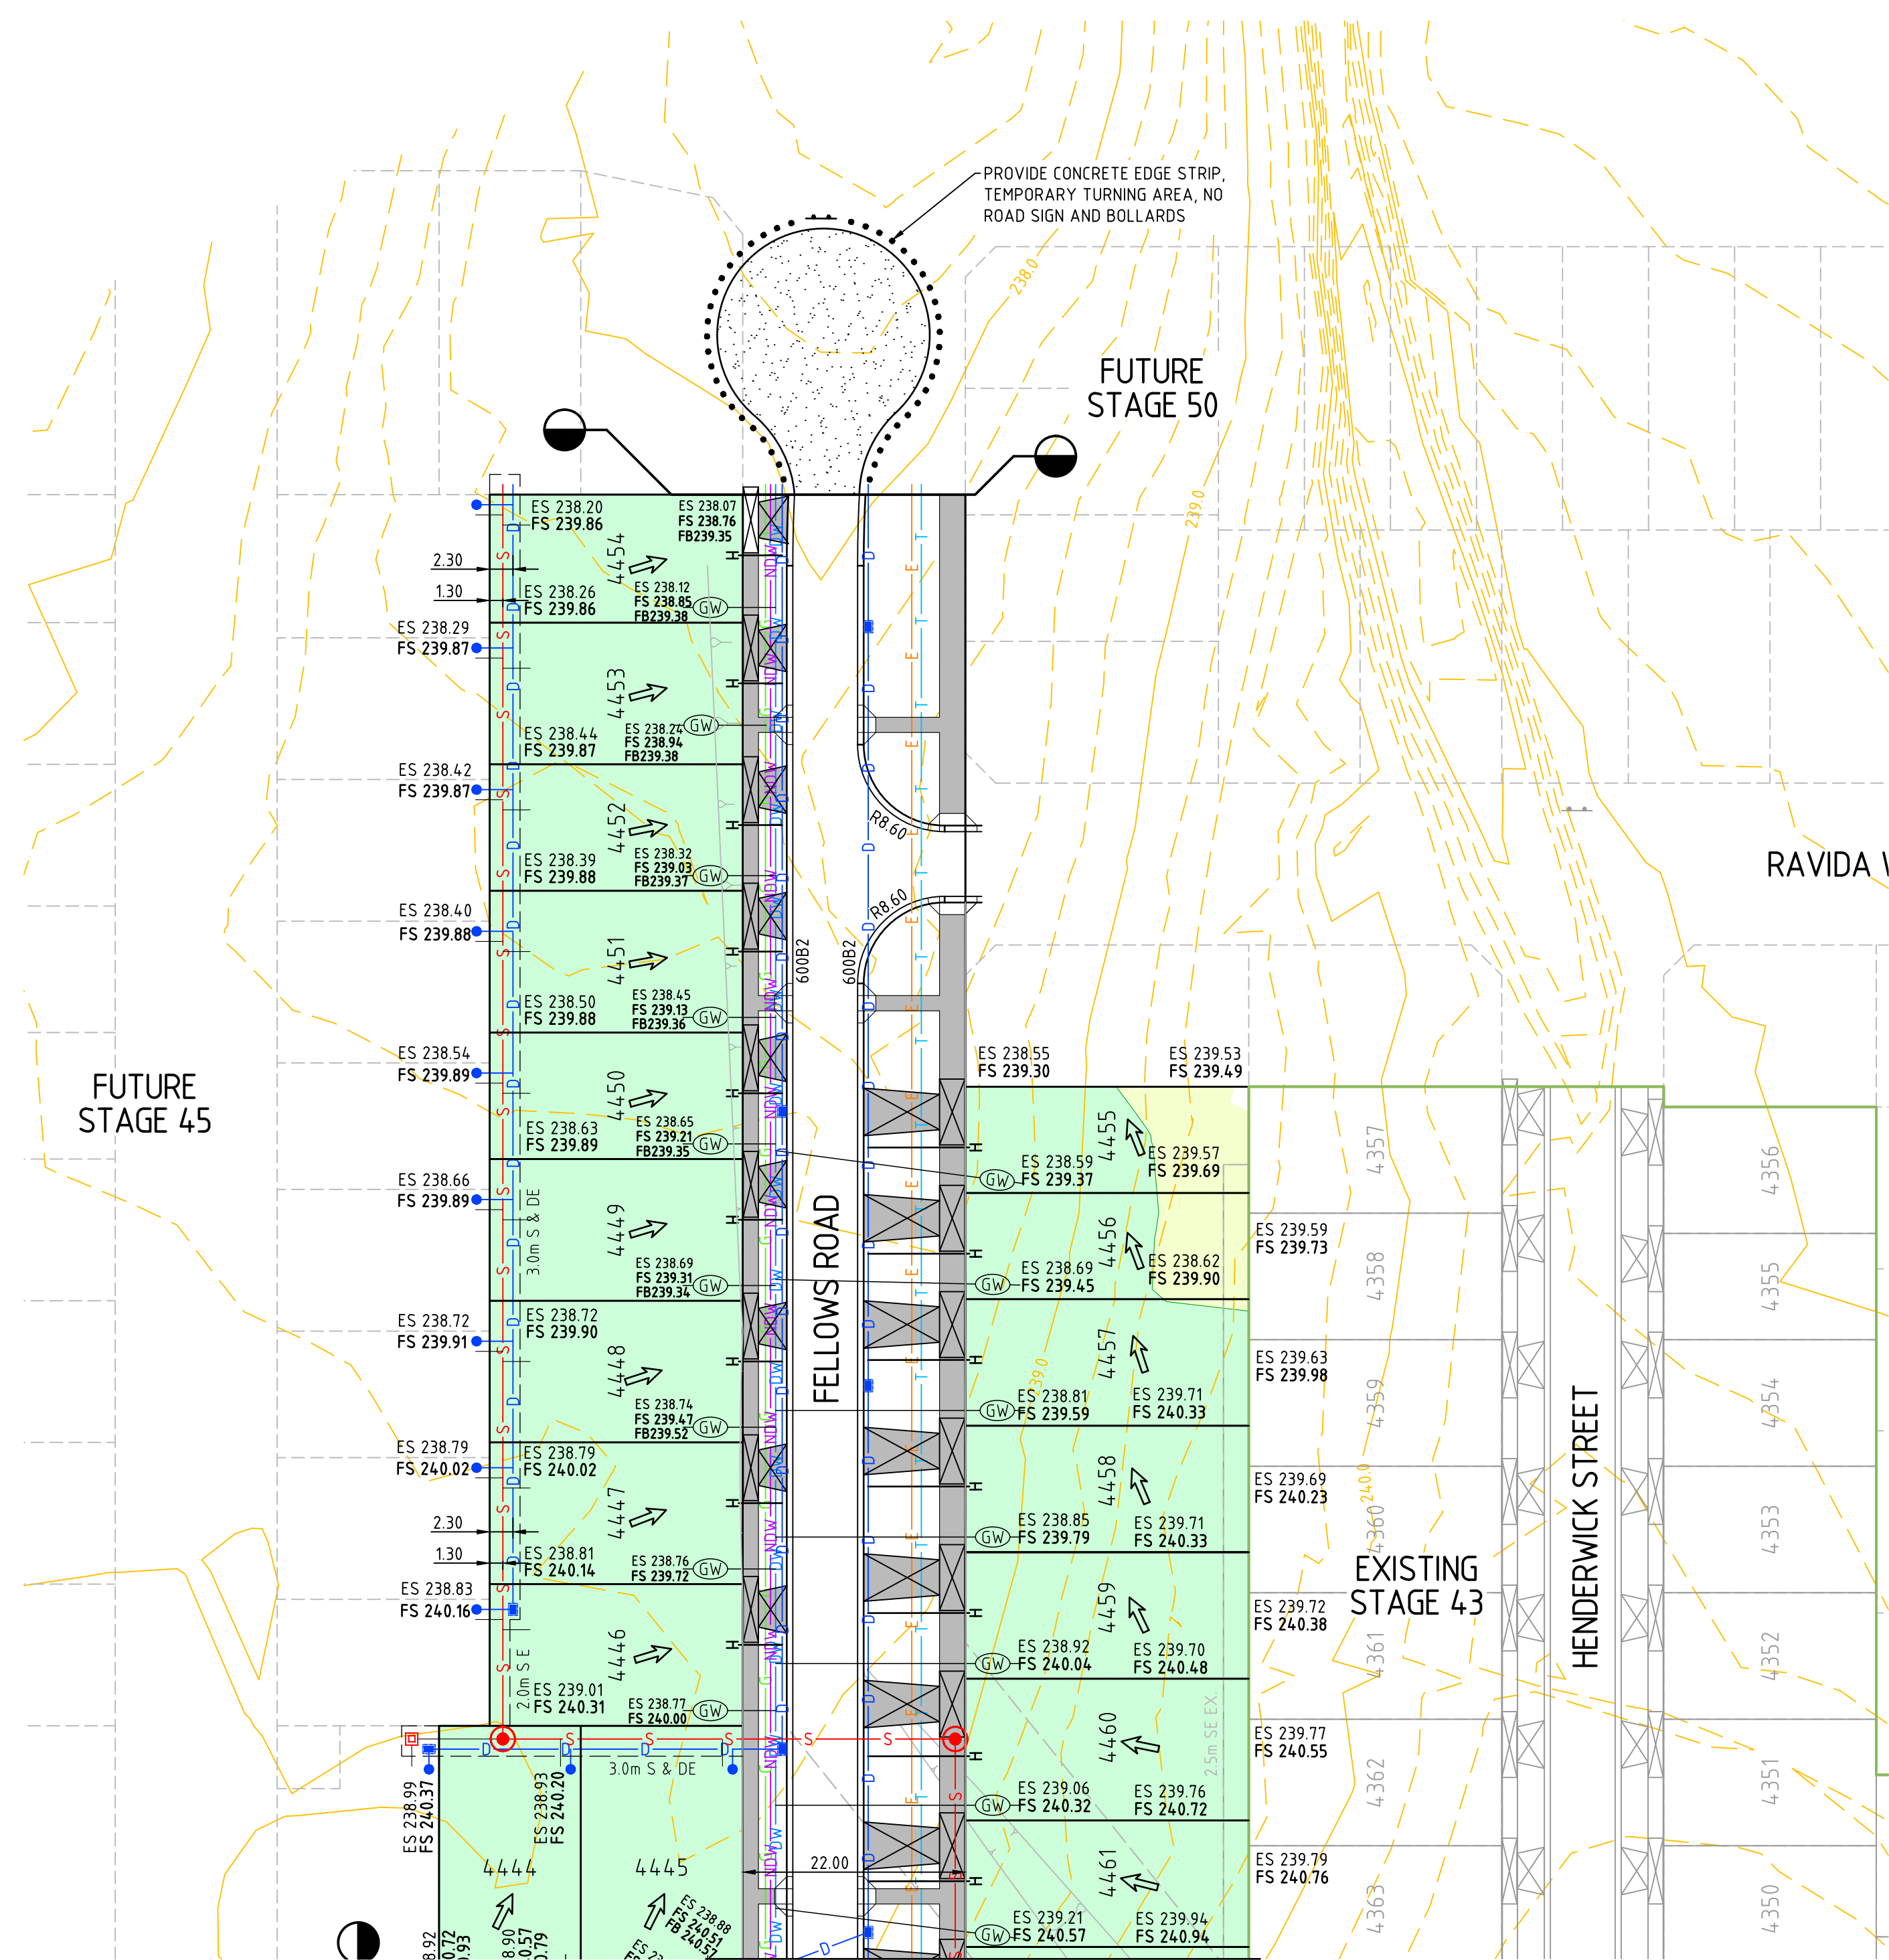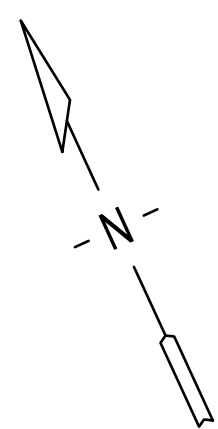

FOR CONTINUATION REFER DRAWING 17040-44-CP101

LEGEND - CONTRACT PLAN

	LOT GRADE
	EXISTING CONTOURS
	EXISTING SURFACE LEVEL
	FINISHED SURFACE LEVEL
	TOP OF BATTER LEVEL
	TOP OF WALL SURFACE LEVEL
	BOTTOM OF WALL SURFACE LEVEL
	KERB AND TYPE
	PROPOSED VEHICLE CROSSING AND FOOTPATH
	ARC RADIUS AT LIP OF KERB
	PROPOSED STAGE BOUNDARY
	PROPOSED RETAINING WALL
	BOLLARDS
	EASEMENT LINE AND TYPE
	PROPOSED GAS
	PROPOSED NON-DRINKING WATER
	PROPOSED DRINKING WATER
	PROPOSED ELECTRICITY
	PROPOSED TELCO
	PROPOSED GAS AND WATER CONDUIT
	PROPOSED COUNCIL DRAINAGE PIT AND DRAINAGE PIPE
	PROPOSED MAIN DRAINAGE PIT AND PIPE
	DRAINAGE PROPERTY INLET CONNECTION
	DRAINAGE HOUSE DRAIN CONNECTION
	PROPOSED SEWER, MAINTENANCE STRUCTURE AND PROPERTY CONNECTION
	PROPOSED MAINTENANCE HOLE
	PROPOSED MAINTENANCE CHAMBER
	PROPOSED MAINTENANCE SHAFT
	PROPOSED INSPECTION SHAFT
	PROPOSED GAS CHECK
	PROPOSED SEWER PIPE STUB
	EXISTING GAS
	EXISTING NON-DRINKING WATER
	EXISTING DRINKING WATER
	EXISTING ELECTRICITY
	EXISTING TELCO
	EXISTING OVERHEAD ELECTRICITY
	EXISTING OPTIC FIBRE
	EXISTING GAS AND WATER CONDUIT
	EXISTING COUNCIL DRAINAGE PIPE, PIT
	EXISTING MAIN DRAINAGE PIPE, PIT
	EXISTING DRAINAGE PROPERTY INLET CONNECTION
	EXISTING DRAINAGE HOUSE DRAIN CONNECTION
	EXISTING SEWER, MAINTENANCE STRUCTURE AND PROPERTY CONNECTION
	FILL 0-300mm DEPTH
	FILL >300mm DEPTH

WARNING

BEWARE OF UNDERGROUND SERVICES

THE LOCATIONS OF UNDERGROUND SERVICES ARE APPROXIMATE ONLY AND THEIR EXACT POSITION SHOULD BE PROVEN ON SITE. NO GUARANTEE IS GIVEN THAT ALL EXISTING SERVICES ARE SHOWN. A DBYD ENQUIRY ON 1100 MUST BE MADE BY THE CONTRACTOR PRIOR TO COMMENCEMENT OF WORKS.

WARNING

ANY DESIGN SURFACE LEVELS SHOWN ARE PRELIMINARY ONLY AND SUBJECT TO FINAL DETAIL DESIGN, DO NOT USE FOR CONSTRUCTION